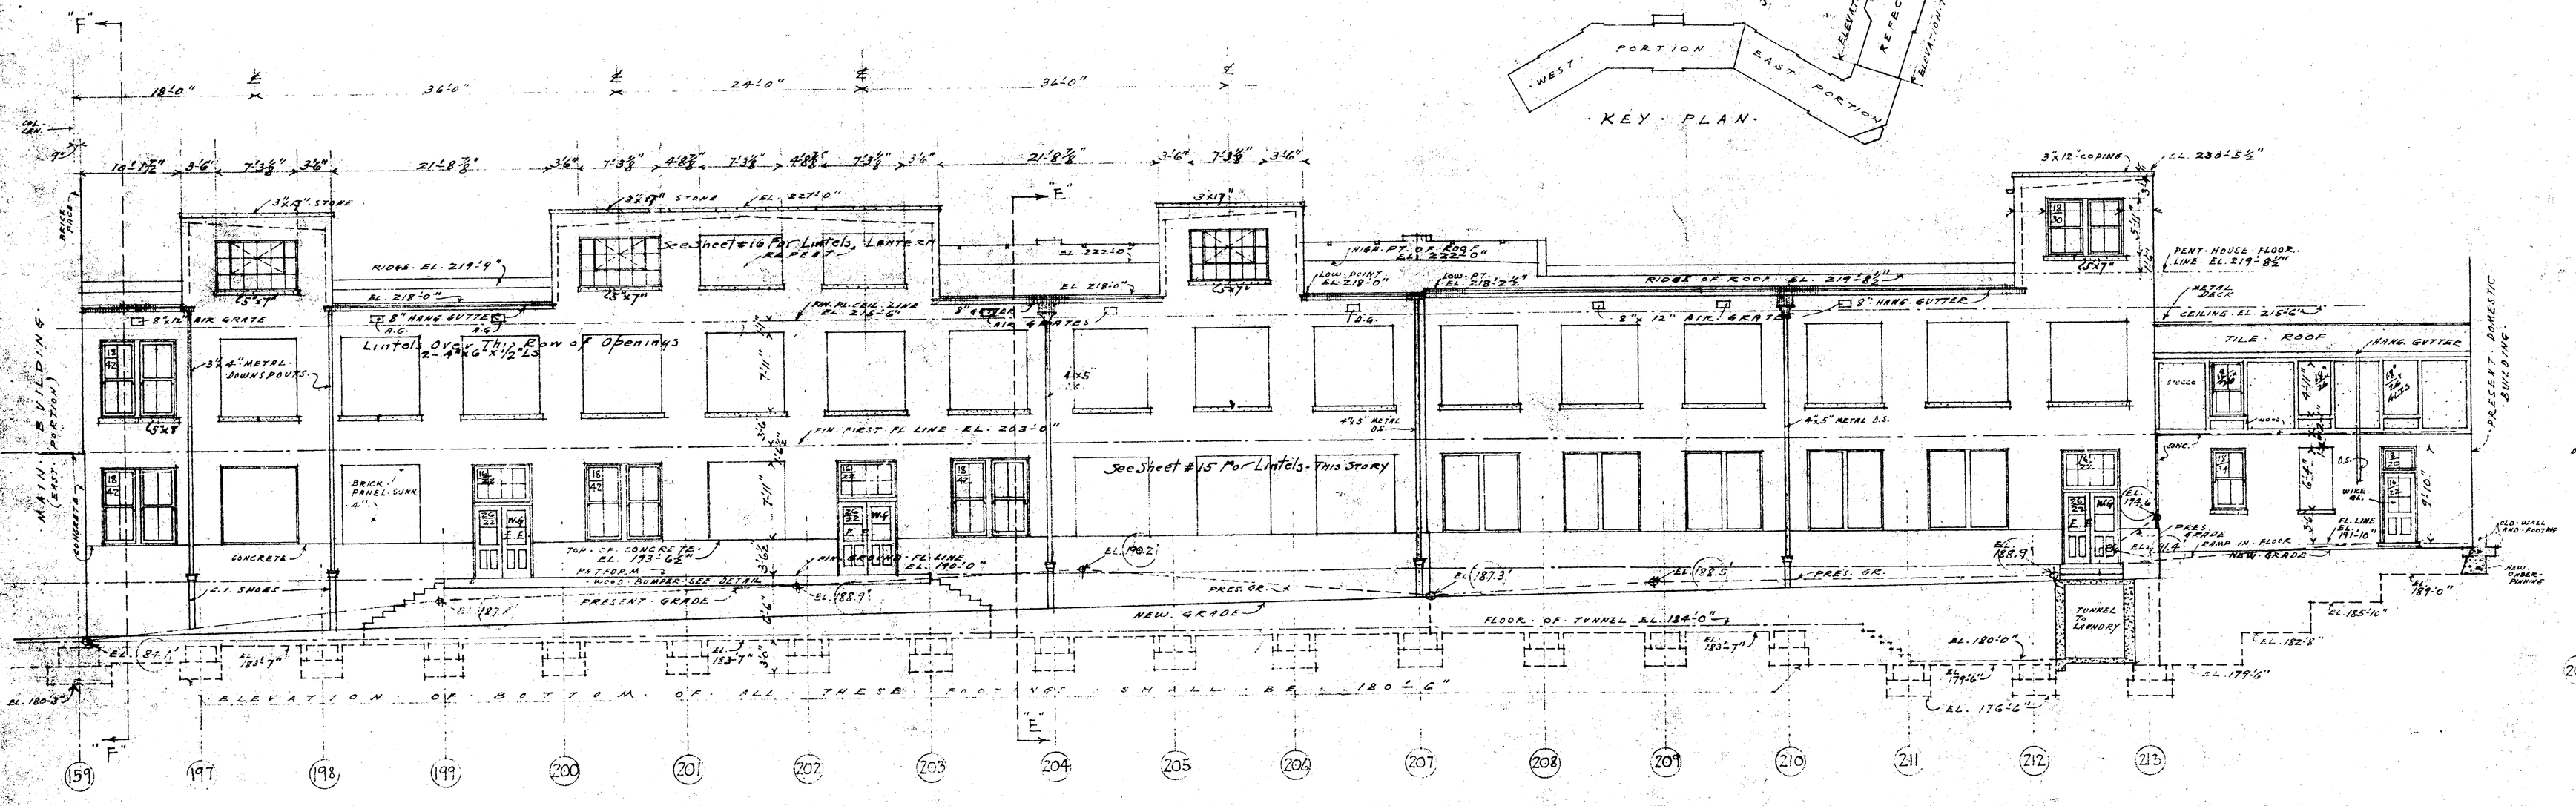
Lintels-2-4"x6½"x½"Ls
See Sheet #16 For Lintels, Typical of Repeat
Lintels-2-4"x6½"x½"Ls This Row of Openings
See Sheet #15 For Lintels-This Story
RIDGE EL. 219'-9"
RIDGE OF ROOF EL. 219'-8½"
TOP OF CONC. EL. 193'-6½"
PRES. GR.
NEW GRADE
FLOOR OF TUNNEL EL. 184'-0"
ELEVATION OF BOTTOM OF ALL THESE FOOTINGS SHALL BE 180'-6"
MAIN BUILDING (EAST PORTION)
PRESENT DOMESTIC BUILDING
TILE ROOF
HANG GUTTER
TUNNEL TO LAUNDRY

EAST ELEVATION -- REFECTORY PORTION -- MAIN HOSPITAL BUILDING

SCALE ⅛" = 1'-0"

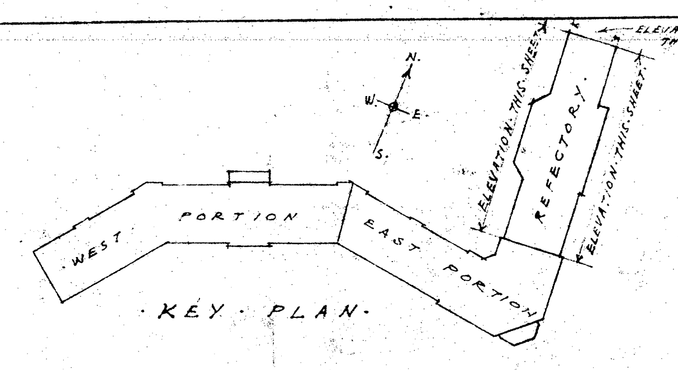

KEY PLAN

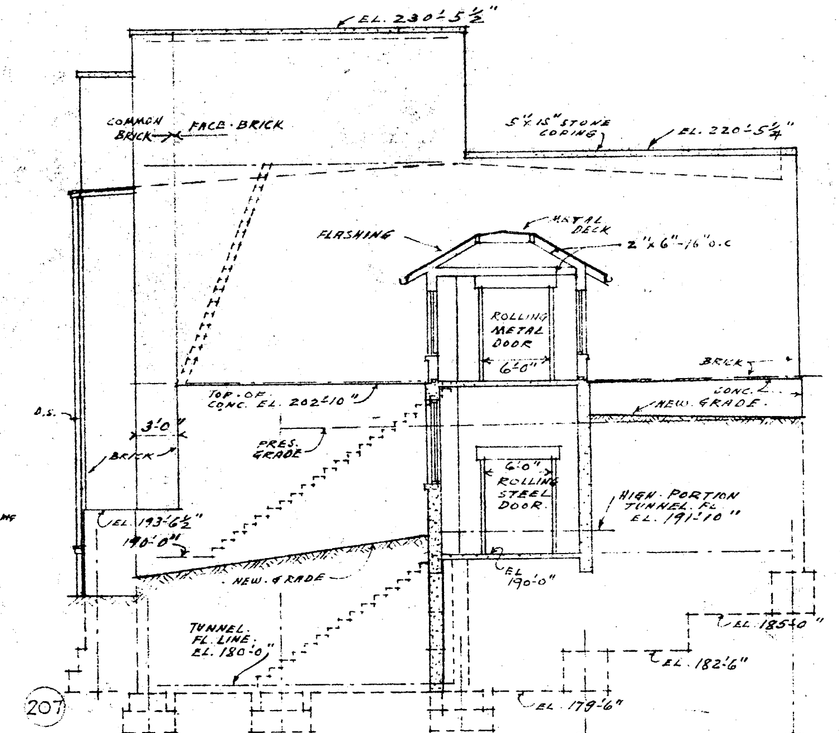

NORTH ELEVATION -- REFECTORY PORTION

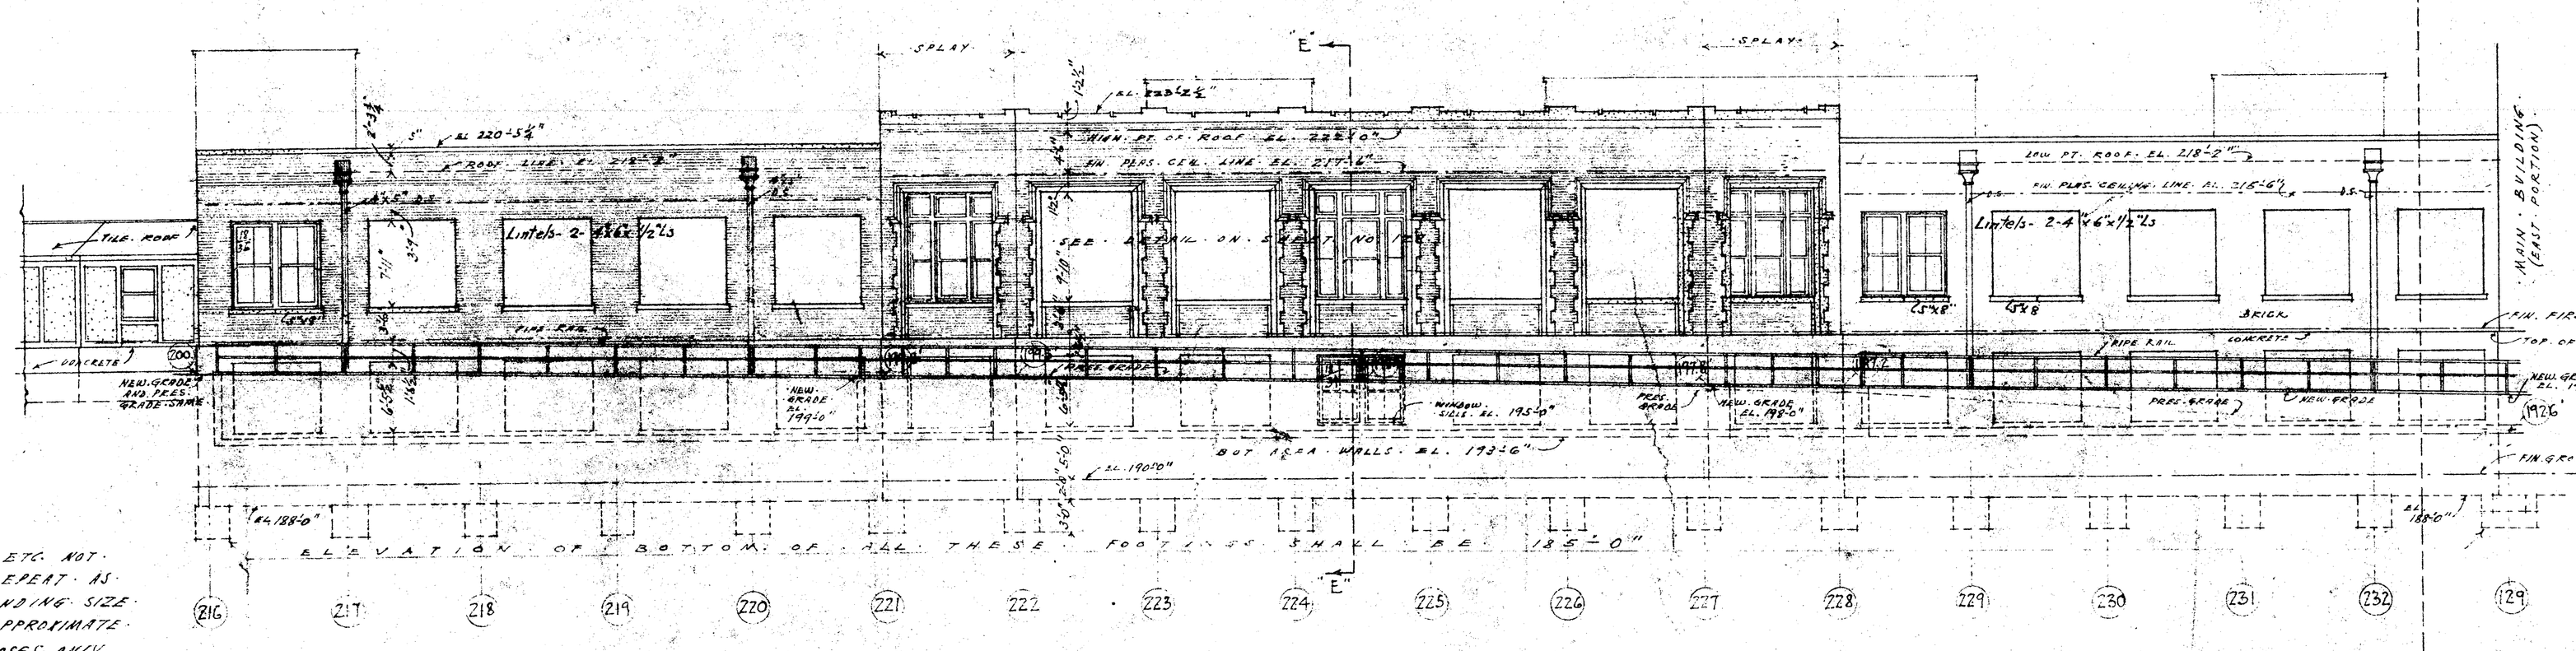

WEST ELEVATION -- REFECTORY PORTION -- MAIN HOSPITAL BUILDING

SCALE ⅛" = 1'-0"

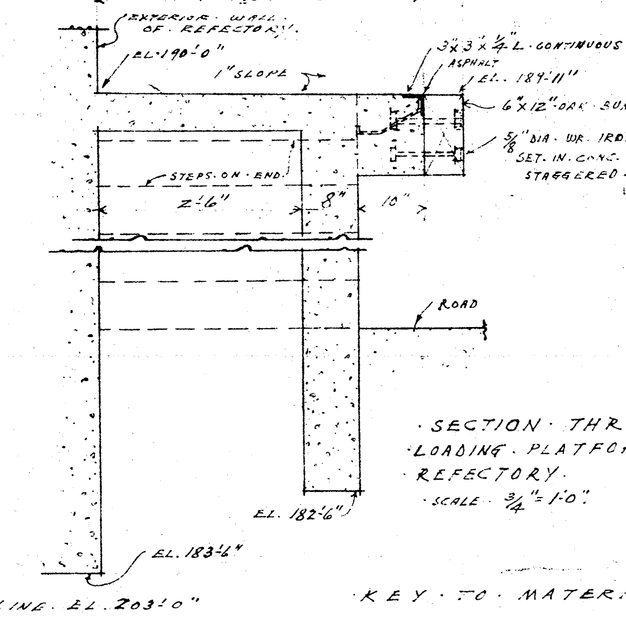

SECTION THRU LOADING PLATFORM REFECTORY

SCALE ⅜" = 1'-0"

KEY TO MATERIALS

- BRICK IN ELEVATION
- STONE "
- SHEET METAL "
- CONCRETE -- SECTION
- IRON "
- EARTH "

NOTES.

ALL OPENINGS, DETAILS, ETC. NOT DRAWN IN FULL SHALL REPEAT AS PER THOSE OF CORRESPONDING SIZE. GLASS SIZES GIVEN ARE APPROXIMATE AND FOR ESTIMATING PURPOSES ONLY. FRAMES SHALL BE MADE TO SUIT SIZES OF MASONRY OPENINGS.

HOSPITAL
WAVERLY HILL SANITARIUM
VALLEY STATION JEFFERSON COUNTY KY.

DRAWN E.A.C.	D.X. MURPHY & BRO. ARCHITECTS	SHEET No. 112.
DATE 12-31-24	LOUISVILLE KENTUCKY	